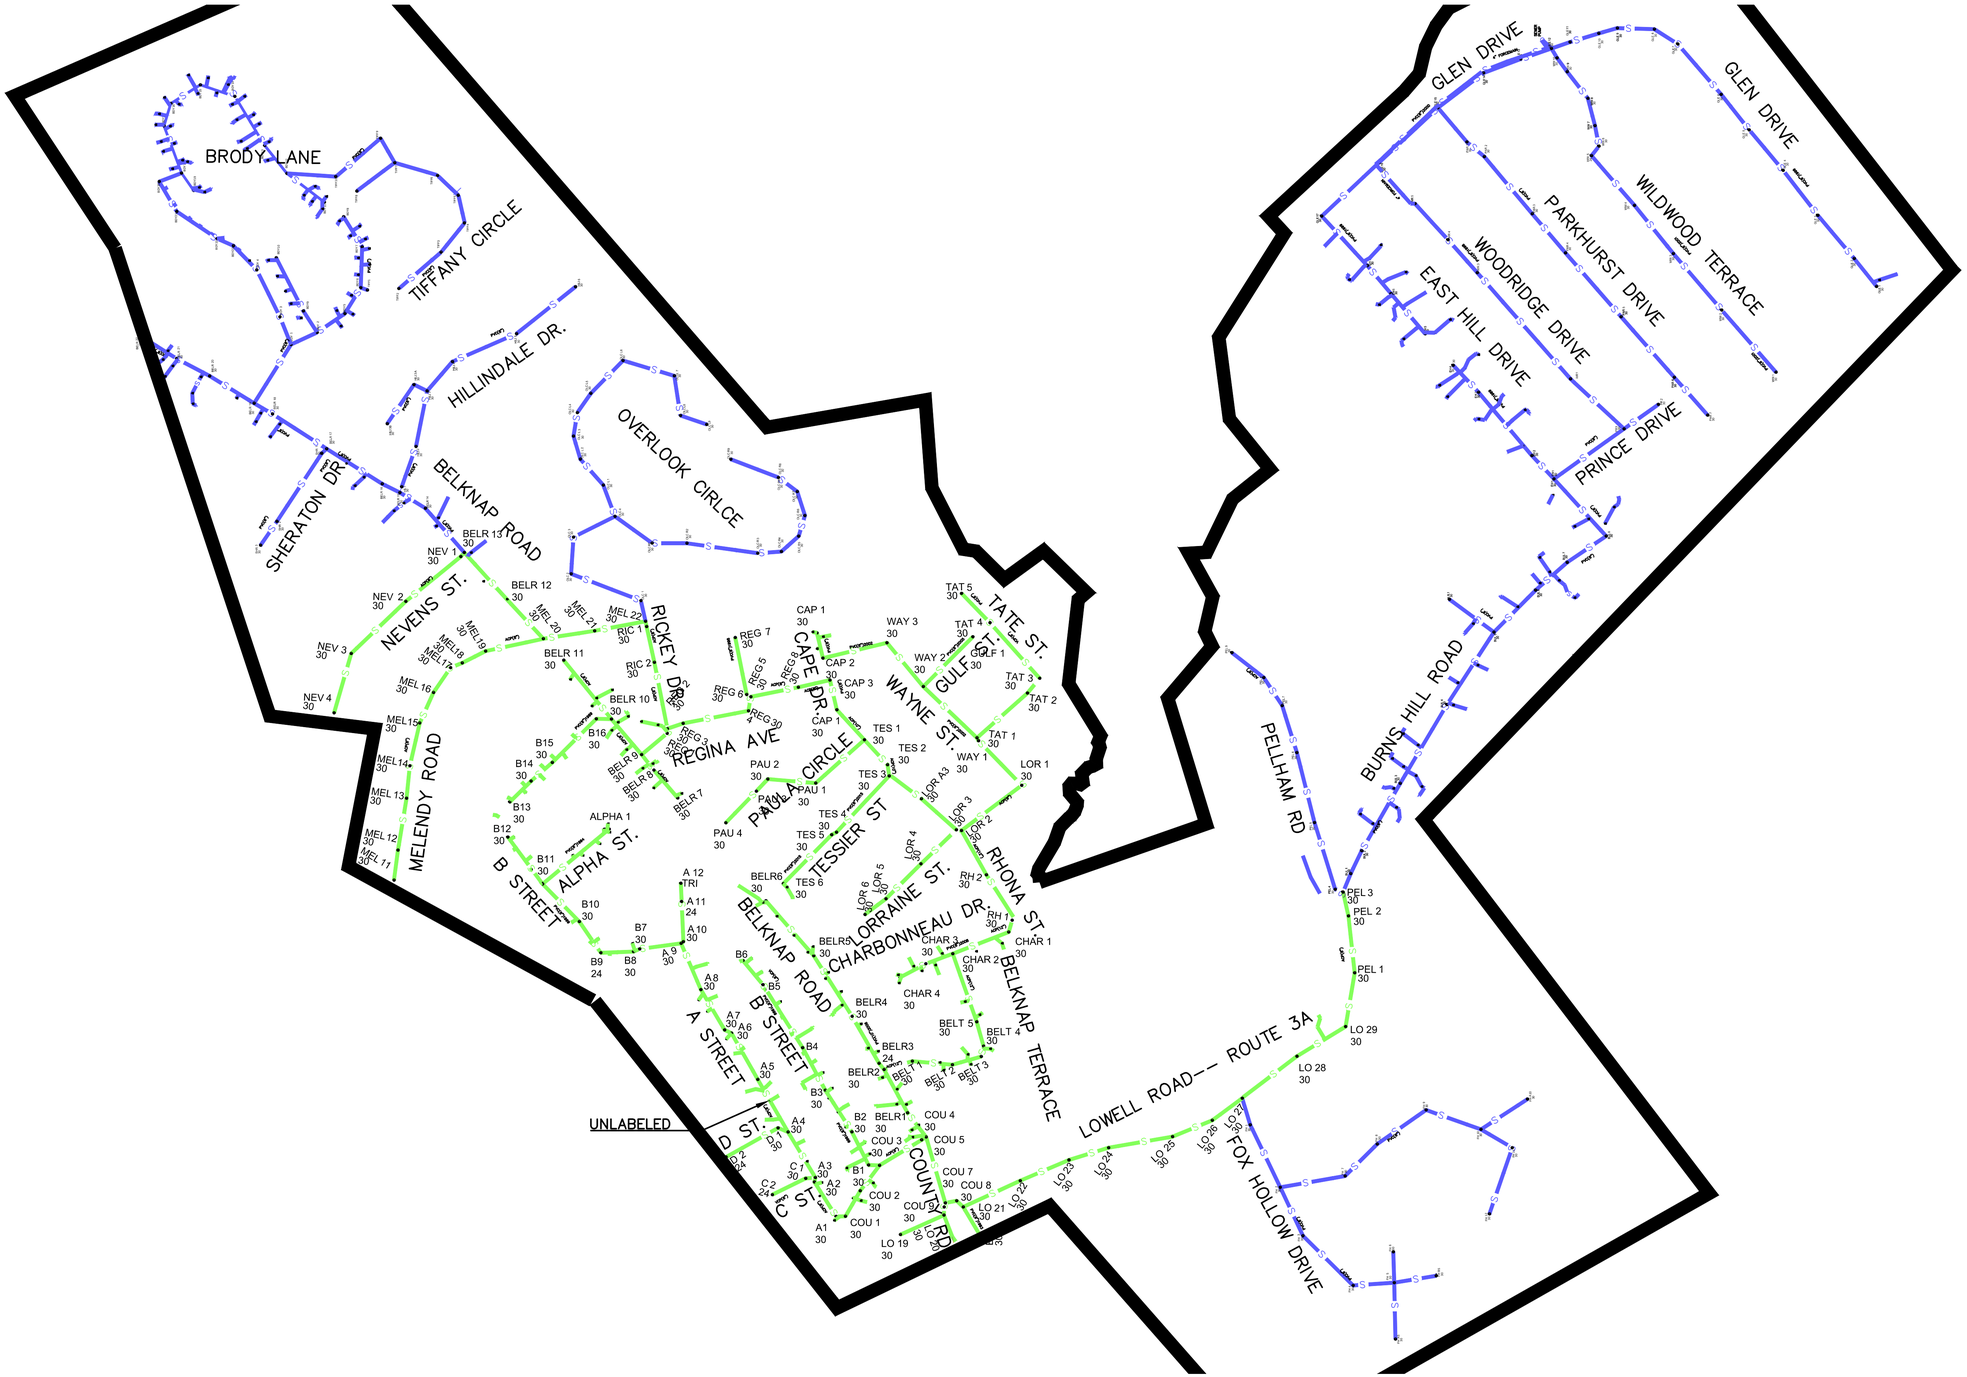

LEGEND
SEWER TO BE SMOKE TESTED

NOTE: PLAN CREATED FROM A FEBRUARY 2016 SNAPSHOT FROM HUDSON GIS DATA

GRAPHIC SCALE

300 0 150 300 600 1200

(IN FEET)
1 inch = 300 ft.

NO.	DATE	INITIALS	REVISION
1	8/26/16	DAL/ACD	REVISED AREA FOR SMOKE TESTING

DRAWN: TSP
DESIGNED: –
CHECKED:
APPROVED: DAL

CLD CONSULTING ENGINEERS
540 Commercial Street • Manchester, NH 03101
(603) 668-8223 • Fax: (603) 668-8802
cld@cldengineers.com • www.cldengineers.com
Maine • New Hampshire • Vermont
Inc.

Client:
TOWN OF HUDSON
12 SCHOOL STREET 03051
HUDSON, NEW HAMPSHIRE

2016 SMOKE TESTING
SUBSYSTEM 5 (SITE 2)

SCALE: 1"=300'
JOB NO. 15-0116
DATE: AUGUST 2016
DWG.
FIGURE: 1

F:\PROJ2015\150116 HUD-2015 I-I\MUNI\2016 SMOKE TESTING DOCUMENTS\SEWER SUBAREA 5 - 2016-08-29.DWG 8/29/2016 3:25 PM